Improvements to roads and drains of BB Nagara in ward no. 8 kodigehalli

Second and Final Bill

Key Map

BOOK NO - 02

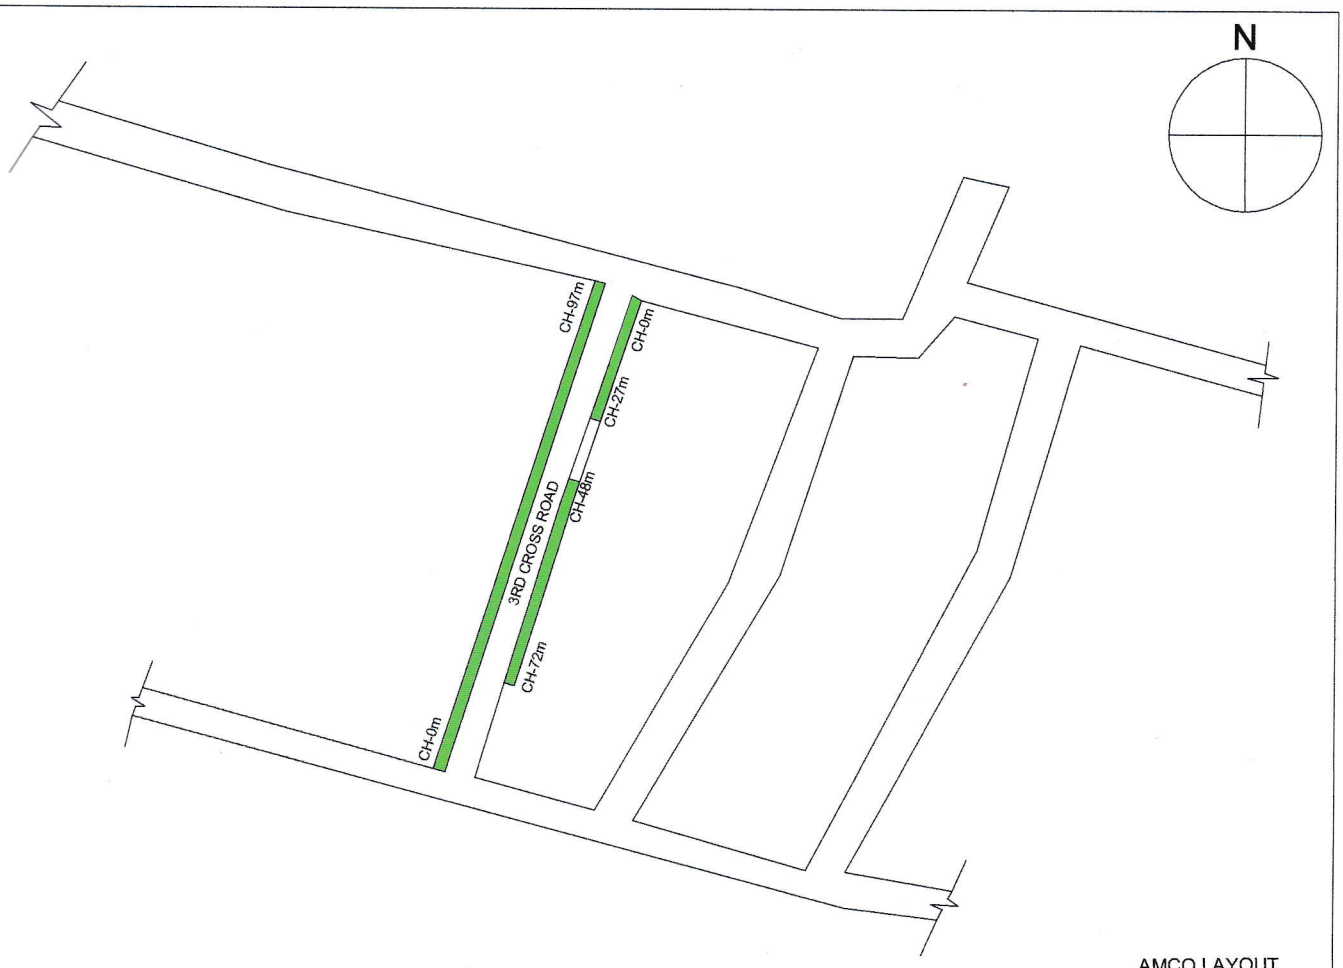

AMCO LAYOUT

INDEX

1) Do Not Scale The Drawings
2) All Dimensions Are In meters

CC Drain

PROJECT	Important to Roads and Drains of BB Nagar in ward No.08 Kodigehalli
CLIENT	BBMP

RUDRAPRASAD CONSULTANTS
STRUCTURAL ENGINEERS, ARCHITECTS
& PROJECT MANAGEMENT CONSULTANTS
No. 3 7th MAIN,
MALLESWARAM BANGALORE-560003
Ph : 23444801
Mob : 91-9448227083,91-9972924526
E-mail: rudraprasad3@rediffmail.com
Web: www.arkengineeers.com

Assistant Executive Engineer
Kodigehalli Sub Division
BBMP, Bangalore

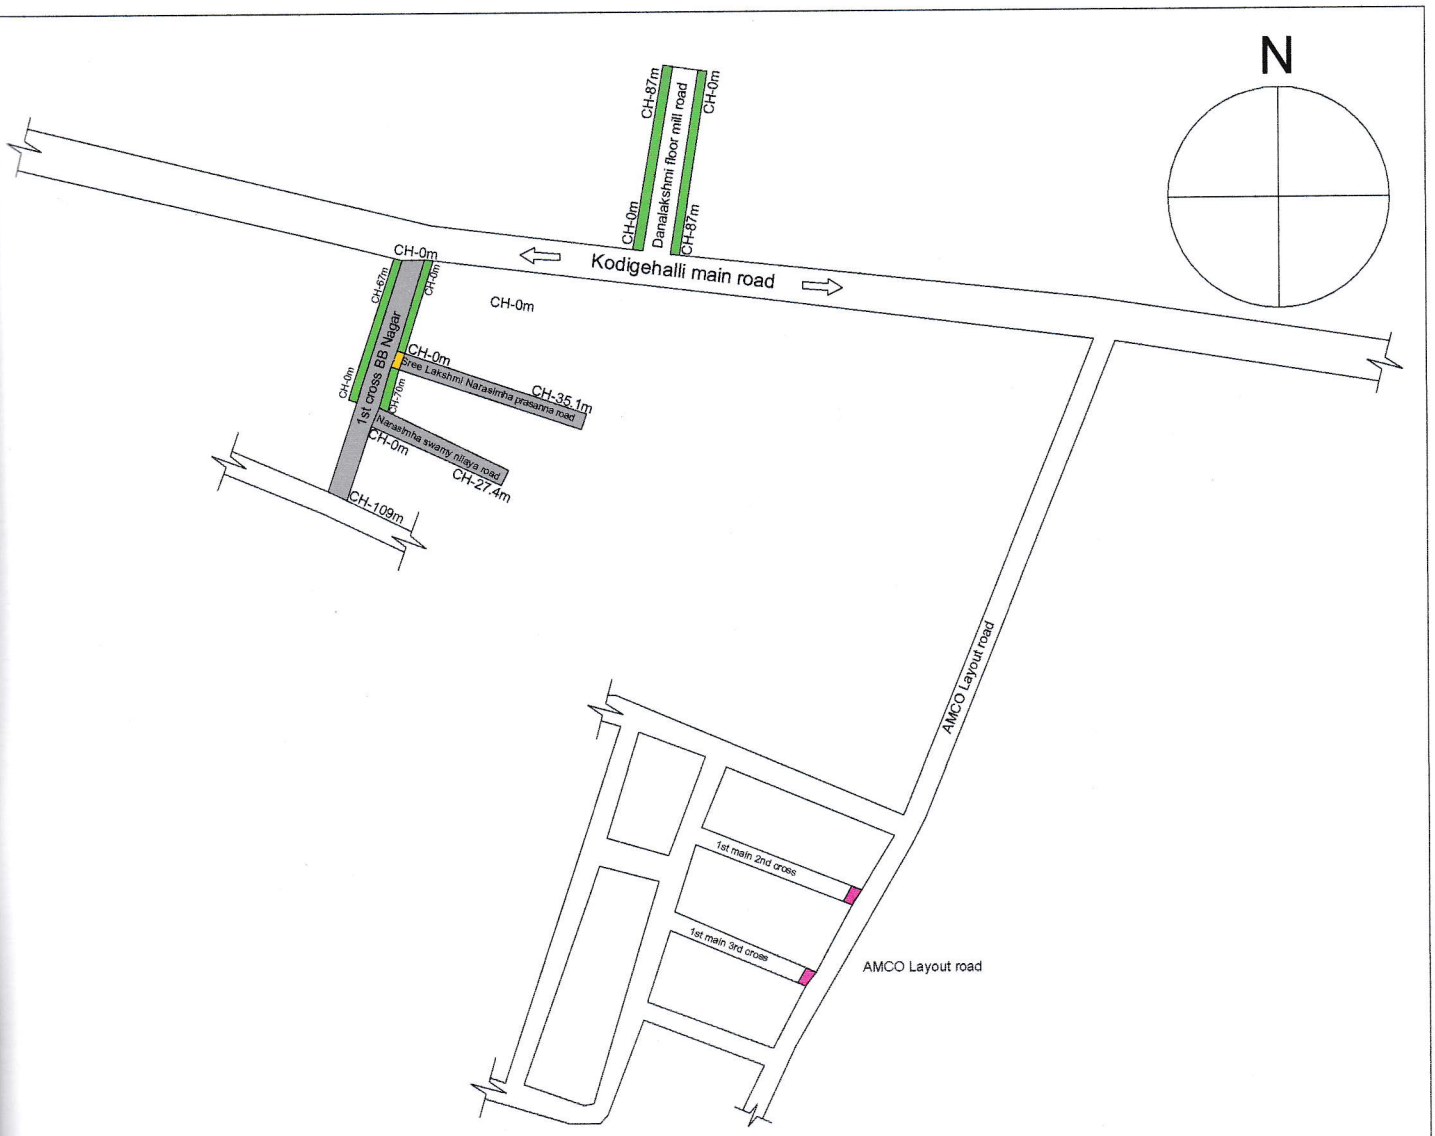

NOTES:-

1) Do Not Scale The Drawings
2) All Dimensions Are In meters

INDEX

CC Road | CC Drain | Culvert | CC Cover Slab For Culvert

PROJECT	Important to Roads and Drains of BB Nagar in ward No.08 Kodigehalli
CLIENT	BBMP

RUDRAPRASAD CONSULTANTS
STRUCTURAL ENGINEERS, ARCHITECTS & PROJECT MANAGEMENT CONSULTANTS
No. 3 7th MAIN,
MALLESWARAM BANGALORE-560003
Ph : 23444801
Mob : 91-9448227083,91-9972924526
E-mail: rudraprasad3@rediffmail.com
Web: www.arkengineeers.com

Assistant Executive Engineer
Kodigehalli Sub Division
BBMP, Bangalore

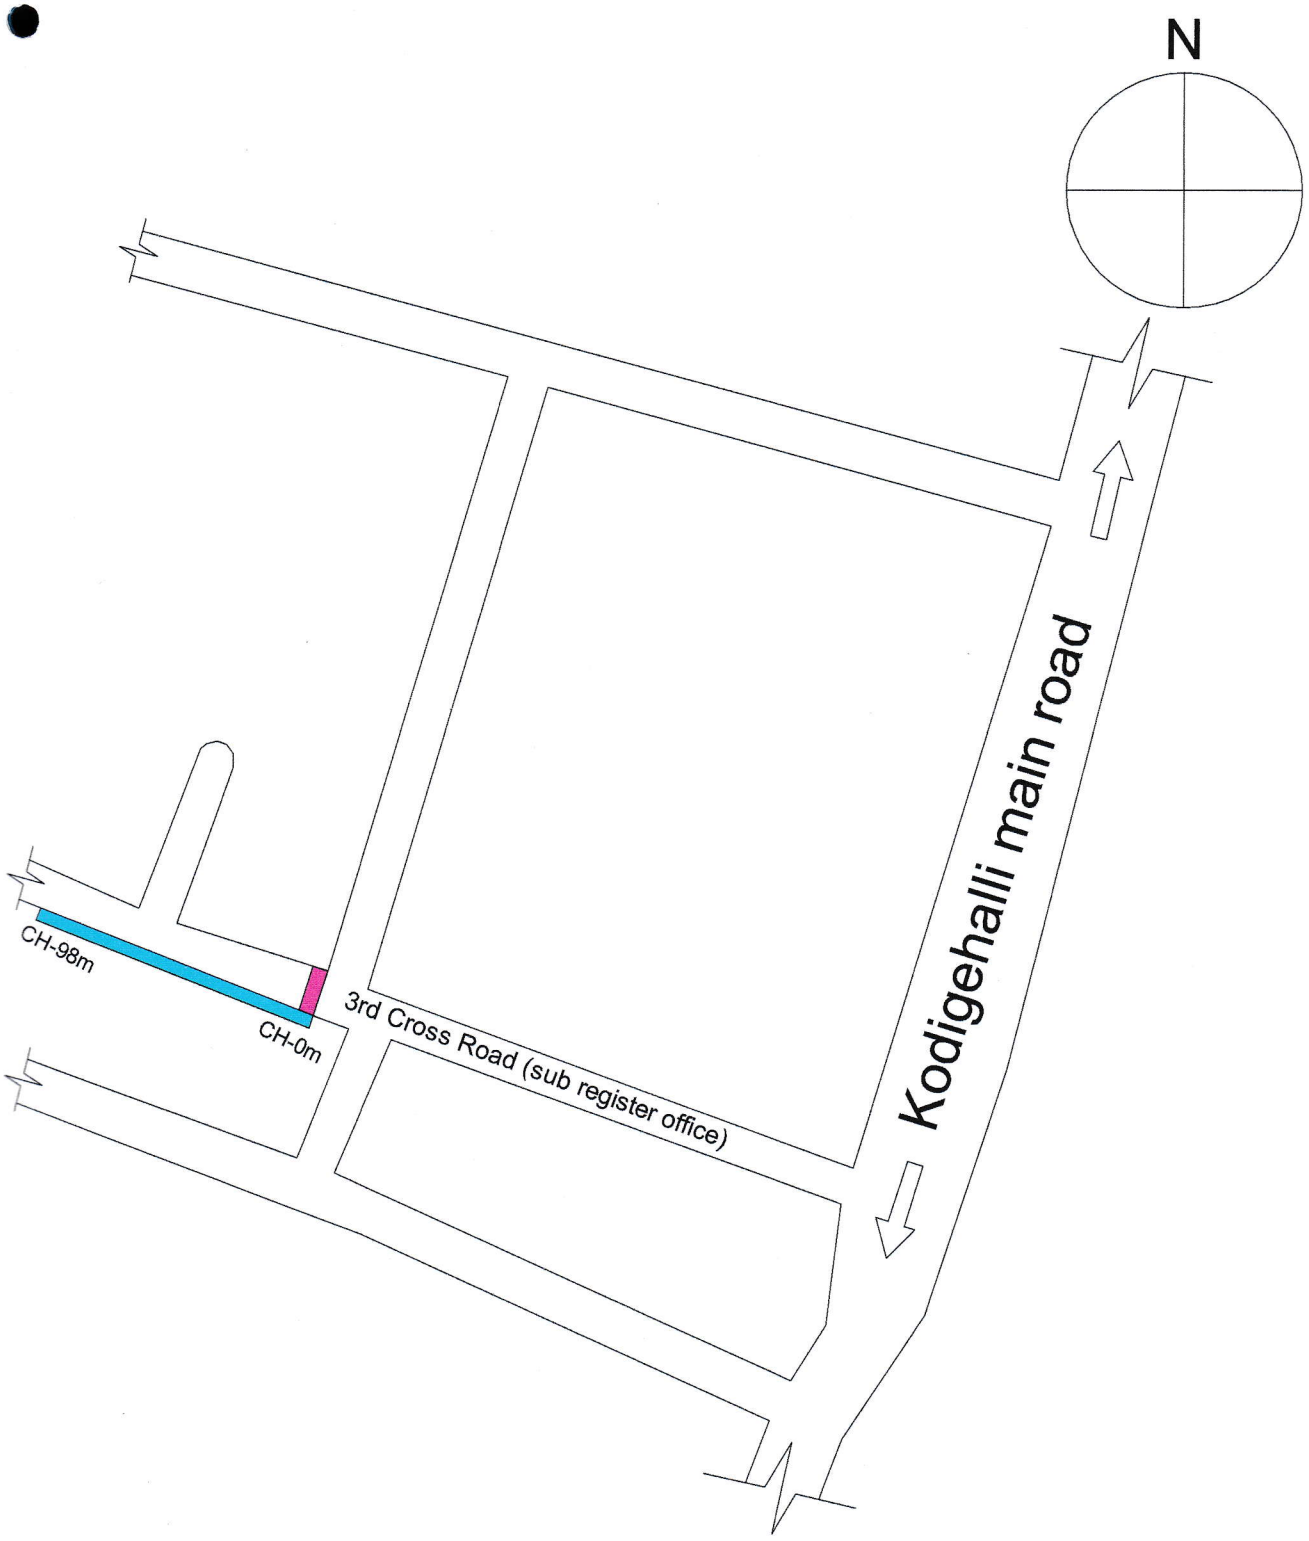

NOTES:-

1) Do Not Scale The Drawings
2) All Dimensions Are In meters

INDEX

CC Cover Slab For Culvert

CC Cover Slab For Drain

PROJECT	Important to Roads and Drains of BB Nagar in ward No.08 Kodigehalli
CLIENT	BBMP

Assistant Executive Engineer
Kodigehalli Sub Division
BBMP, Bangalore

RUDRAPRASAD CONSULTANTS
STRUCTURAL ENGINEERS, ARCHITECTS
& PROJECT MANAGEMENT CONSULTANTS
No. 3 7th MAIN,
MALLESWARAM BANGALORE-560003
Ph : 23444801
Mob : 91-9448227083,91-9972924526
E-mail: rudraprasad3@rediffmail.com
Web: www.arkengineeers.com